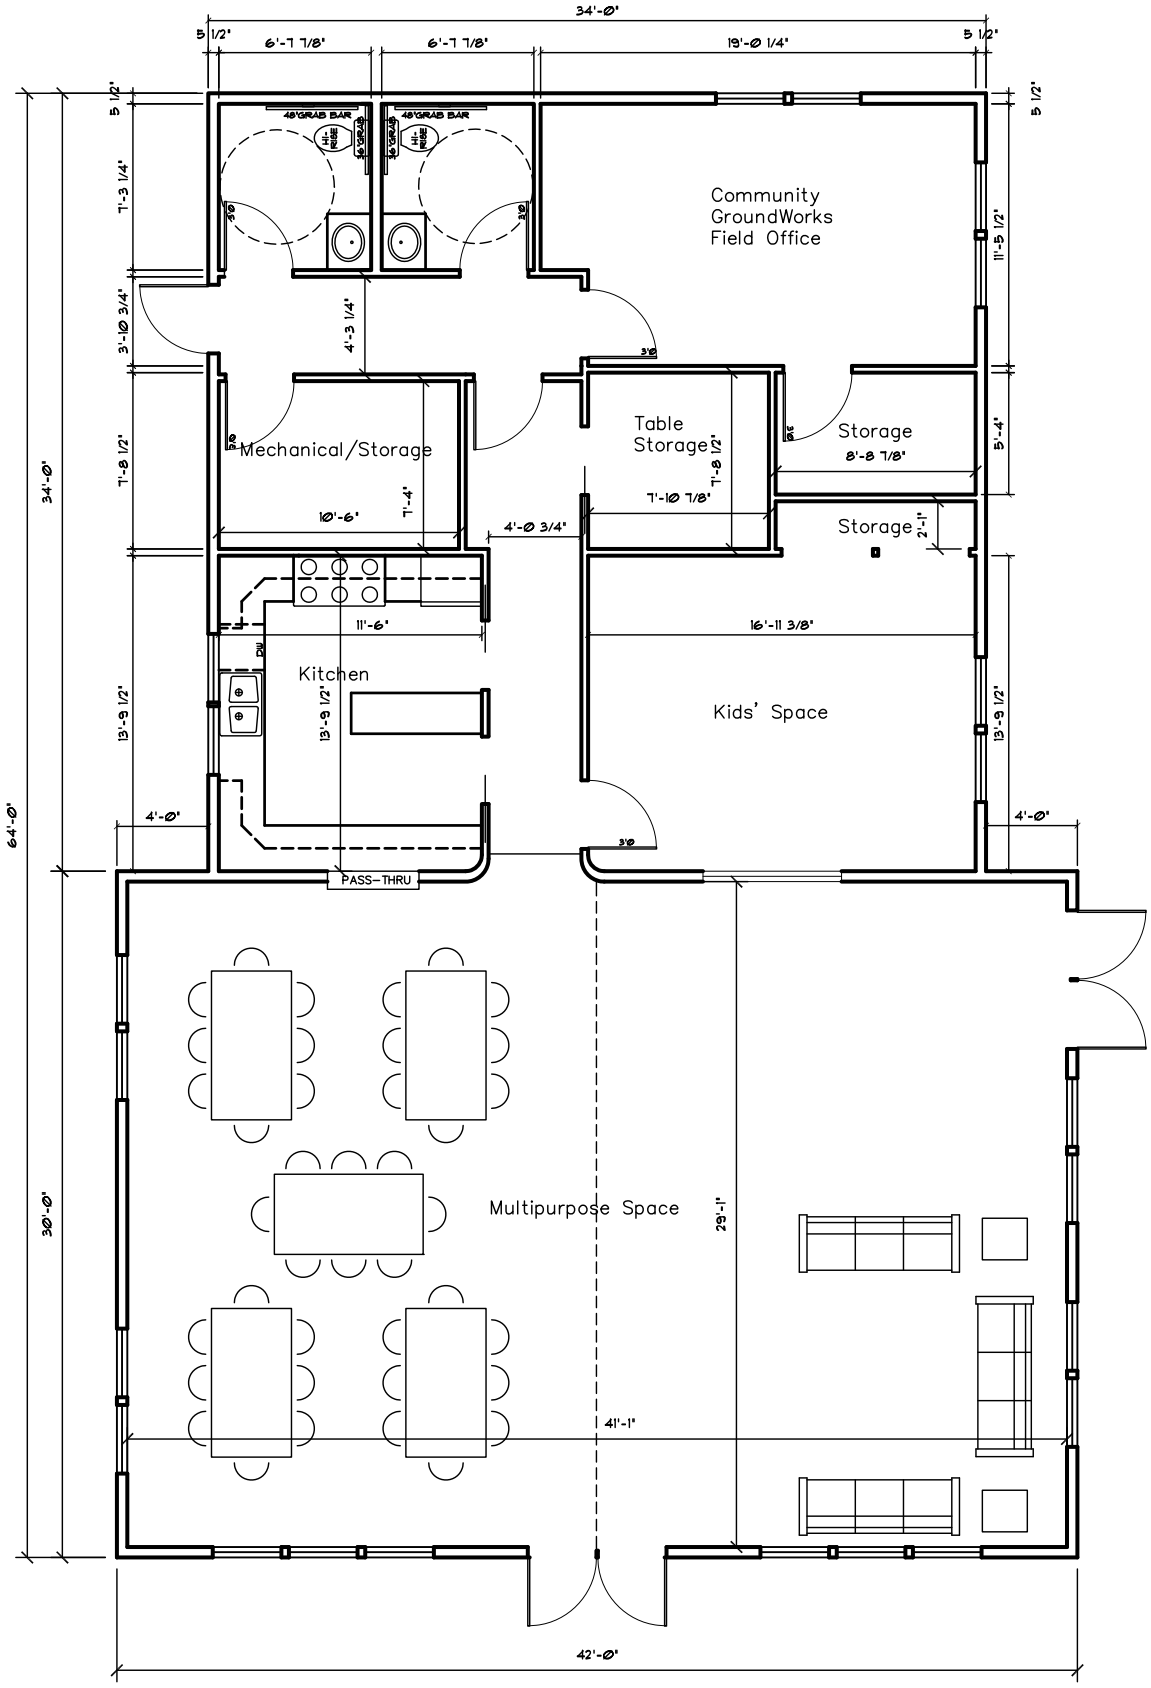

CONCEPTUAL PLAN

NO SCALE